CONCEPTUAL

Remove roof and replace with steel bars as too high otherwise

Design pictured here will be tweaked to fit the area size.

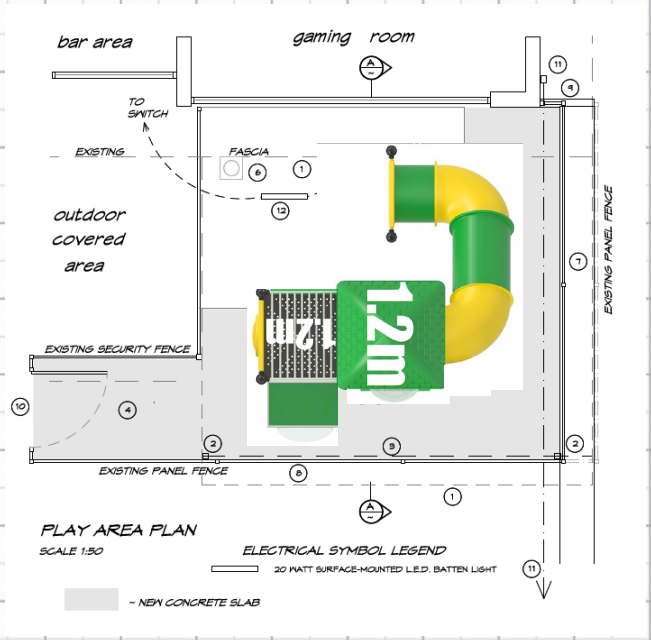

Approximately $20k + GST installed, subject to formal quotation. May have to tweak design again to fit in budget once freight costs received etc.

Imaginationplay

Customer: Gwyder Shire Project: Warialda Golf & Bowling Club Location:	Scale: 1:100	Drawn By: xxxxx	
	Area:(m2) xxxxx	Date: xxxxx	
Representative Jennifer	Free Height of Fall: xxxxx	Drawing Name: xxxxx	